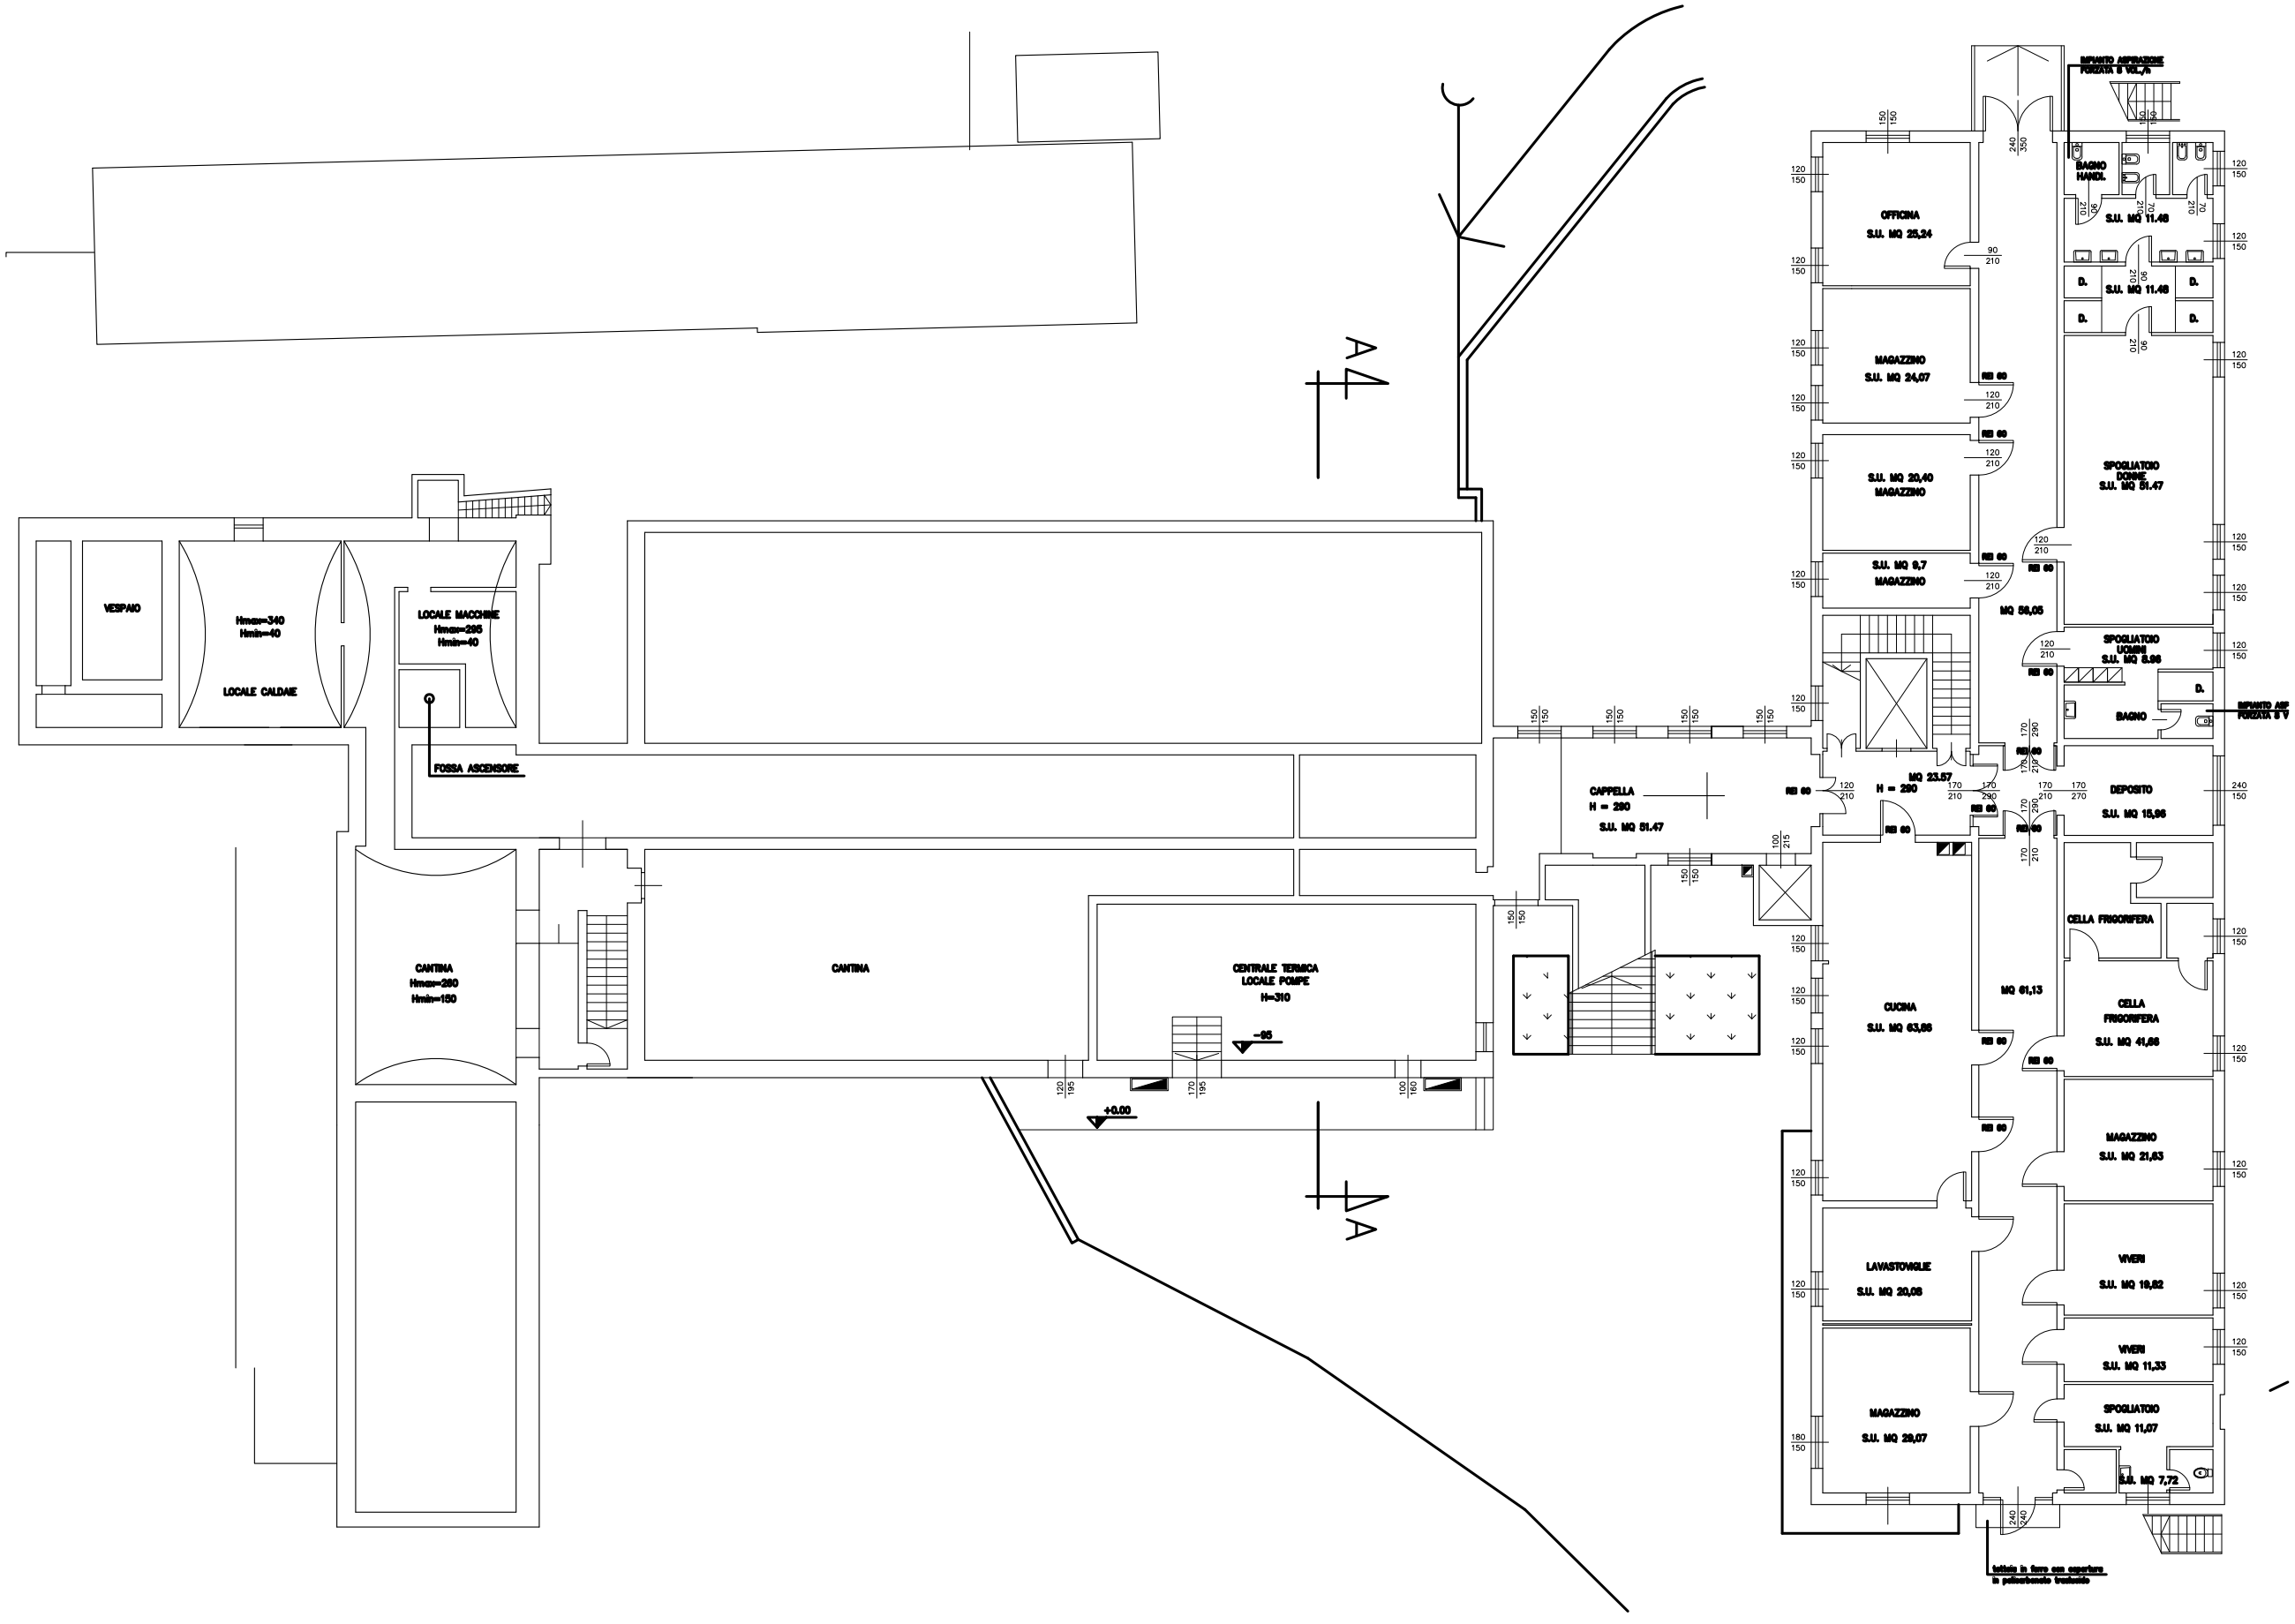PIANO SEMINTERRATO